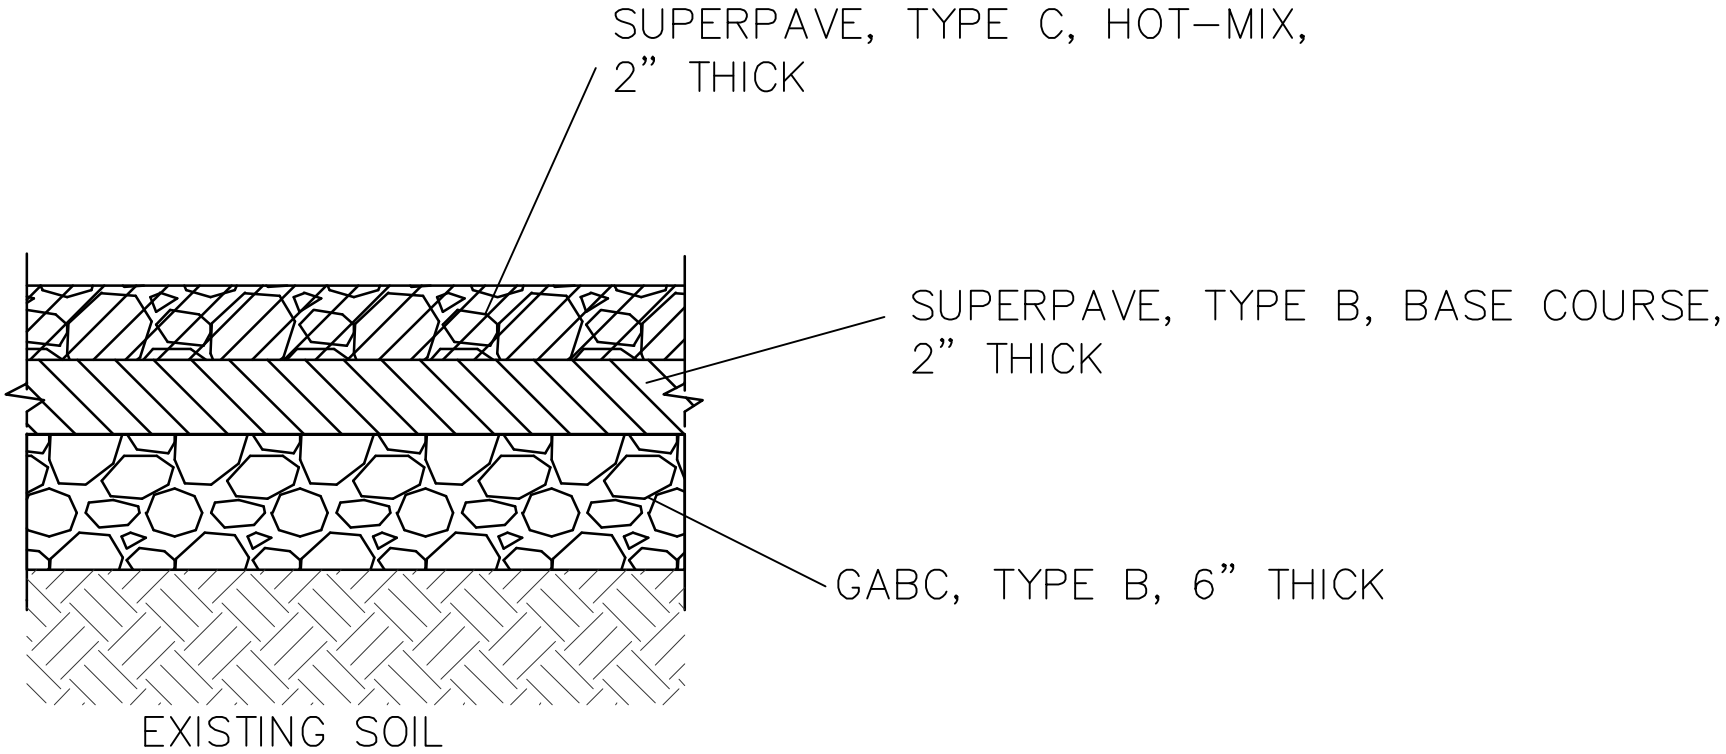

PARKING LOT PAVING

NTS

REMINGTON, VERNICK & BEACH ENGINEERS
UNIVERSITY OFFICE PLAZA, BELLEVUE BUILDING, 262 CHAPMAN ROAD, SUITE 105, NEWARK, DE. 19702
(302) 266-0212, FAX: (302) 266-6208, WEB SITE ADDRESS: WWW.RVE.COM